Permit #F00027407-A

FilmL.A., Inc.
1201 W. 5th Street, Suite T-800
Los Angeles, CA 90017
t: (213)977-8600 - f: (213)977-8601
www.filmla.com

Summary Information

Permit No: F00027407-A **Type of Permit:** FILMING **Release Date:** 05/06/2010

Production Company HELLO & CO

Insured Company Name HELLO & CO
Contact Phone No. 1 323-465-9494
Contact Phone No. 2
Fax 323-465-4203
Address 1641 N IVAR AVE
LOS ANGELES, California 90028

Production Title CHASE JOB#1011

Type of Production Commercial - Standard

Producer Rachel Curl

Director Mehdi Norowzian

1st AD Anthony Dimino

Production Manager Colette Coyne

FilmL.A. Coordinator Hans Groszkruger

Location Manager RICHARD LATAREWICZ
Primary Phone Mobile - 310-466-0485
Secondary Phone Office - 323-465-9494

Location Assistant FLORIAN SCHURA
Primary Phone Mobile - 310-795-1046
Secondary Phone

Fees

FILMLA FILM PERMIT RIDER FEE $100.00

Total Permit Fee $100.00

Number of Locations 1

NOT A PERMIT

Permit #F00027407-A

FilmL.A., Inc.
1201 W. 5th Street, Suite T-800
Los Angeles, CA 90017
t: (213)977-8600 - f: (213)977-8601
www.filmla.com

Summary Information — Location

Permit Number F00027407-A
Production Company HELLO & CO
Insured Company HELLO & CO
Production Title CHASE JOB#1011

Location Manager RICHARD LATAREWICZ
Primary Phone Mobile - 310-466-0485
Secondary Phone Office - 323-465-9494

Location Address 5515 Wilshire Blvd, Los Angeles, CA, 90036

Location Names EL REY THEATRE

Location Type Theater

Location Description

Film Dates 5/7/2010 - 5/7/2010 07:00 - 22:00

Open or Closed to the Public Closed

Generic Conditions Must Maintain 5' Clearance on Sidewalks/Walkways
No Cast and Crew parking on areas streets.

Please see attached document WILSHIRE_TURN POCKET-Layout1.pdf

Equipment on Location

Type	Quantity
5 or 10 ton trucks	6
Cast/Crew vehicles	50
Cube Trucks	2
Generator	1
Honey Wagons	1
Motor Homes	2
Stakebed Trucks	2
Vans	2

Personnel on Location

Type	Quantity
Cast	2
Crew	50
Extras	15
Off-Duty/Retired LAPD Officer(s)	3
Spot Check	1

Filming Activities Equipment on sidewalk, in curb lane & across street; Exterior Dialogue; Exterior establishing shots; Intermittent pedestrian control; Intermittent traffic control - 2 minute standard (except 0700-0900 hrs & 1500-1900 hrs); Actors exit theater as if leaving a show, extras on sidewalks; Camera in westbound Wilshire turnpocket to southbound Burnside Ave.; Camera on center median of Wilshire Blvd.;

Jurisdiction **Political:** Los Angeles City - Council District 04 **Police:** Los Angeles Police Department **Fire:** Los Angeles City

Location Notes

Coordinator Note PRODUCTION TO PROVIDE 40 SPACES IN PRIVATE LOT FOR DISPLACED RESIDENTS

Coordinator Note RIDER "A" ADJUSTS HOURS, ADDS ACTIVITY

Parking

Base Camp
Location Type : To Be Determined
Street :

Crew Parking
Location Type : To Be Determined
Street :

NOT A PERMIT

NOTES:

FILM LA PERMIT # F-27407

CLOSURE DATE(S)/TIME(S)
FRIDAY 5/7/10 0500-1500

LEGEND:

- ADVANCE WARNING SIGN
- SIGN ON TYPE I BARRICADE
- TRAFFIC CONE
- CLOSURE/WORK AREA

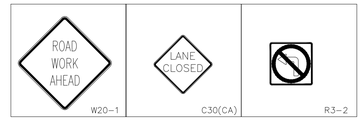

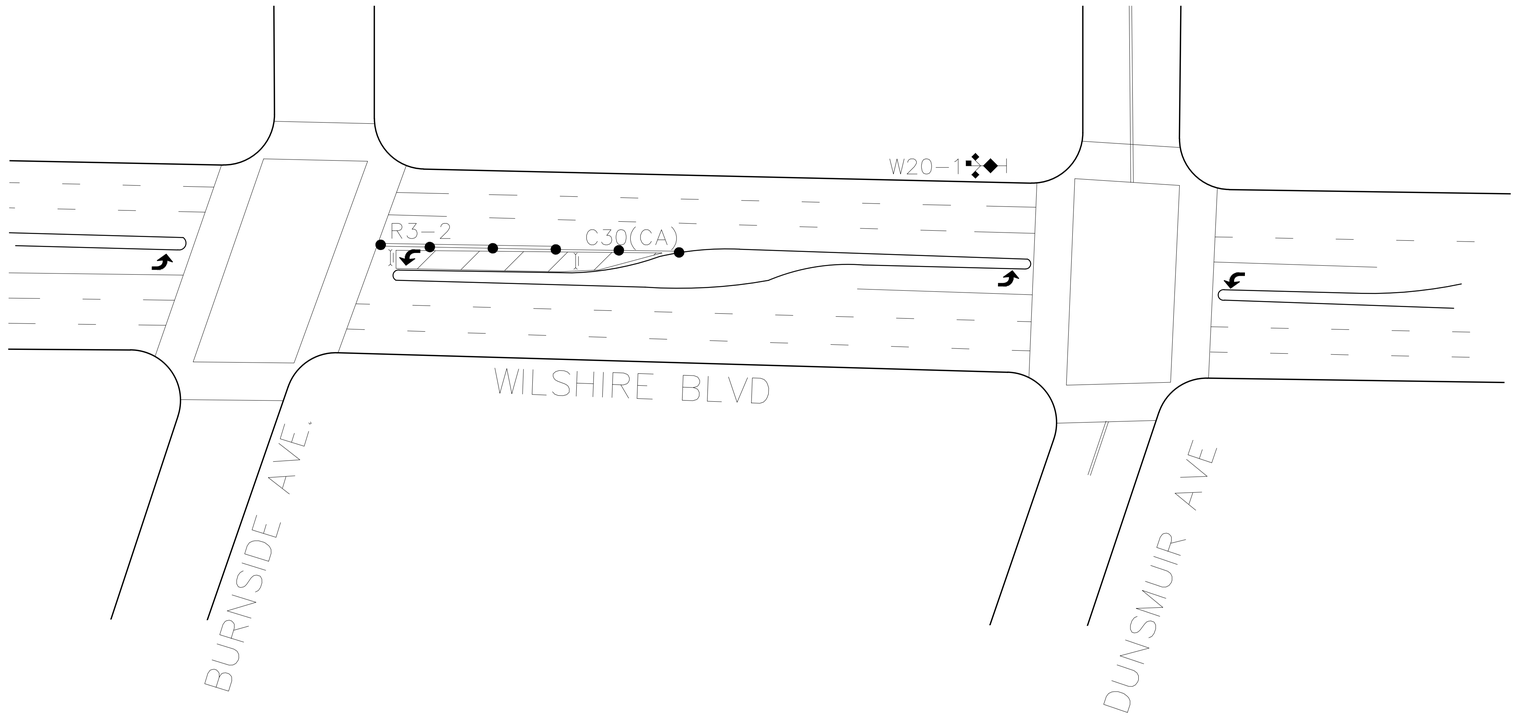

Permit #F00027407-A

NOT A PERMIT

PACIFIC TRAFFIC CONTROL, INC.
1481 E. 4TH ST.
LOS ANGELES, CA 90033
323.981.0600 PH.
STATE C31 LIC # 944488

JOE VELASCO JR.
JOE@PACIFICTC.COM

PROJECT/SHEET TITLE:	LEFT TURN POCKET CLOSURE W/B WILSHIRE BLVD TO S/B BURNSIDE AVE LOS ANGELES, CA
COMPANY/CONTACT:	Hello & Co. "Chase #1012" Alyjoe D. Valdez (Aj) – PPS 323.465.9179 PH.

DATE:	05/03/10
SCALE:	N.T.S.
DRAWN BY:	J.V.J.
CHECKED BY:	J.V.J.
PROJECT NO.:	
JOB NO.:	
FILE NO.:	
SHEET NO.:	01 OF 01

APPROVED BY:

NAME/SIGNATURE TITLE DATE

NAME/SIGNATURE TITLE DATE

NAME/SIGNATURE TITLE DATE

REVISIONS

NO.:	DATE:	DESCRIPTION:	BY: